Permit #F00020595

FilmL.A., Inc.
1201 W. 5th Street, Suite T-800
Los Angeles, CA 90017
t: (213)977-8600 - f: (213)977-8601
www.filmla.com

Summary Information

Permit No: F00020595 **Type of Permit:** FILMING **Release Date:** 11/25/2009

Production Company CLASSIC FILMS INC DUEDATE

Insured Company Name CLASSIC FILMS INC DUEDATE

Contact Phone No. 1 505-227-2620
Contact Phone No. 2 818-954-3851
Fax 505-227-2640
Address 4000 WARNER BLVD, BLDG 139 RM 203
BURBANK, California 91522

Production Title DUE DATE

Type of Production Feature

Producer Dan Goldberg

Director Todd Phillips

1st AD J.P. Wetzel

Production Manager David Witz

FilmL.A. Coordinator Yulizza Ramirez

Location Manager Ken Lavet
Primary Phone Office - 818-954-3514
Secondary Phone

Location Assistant Guy Morrison
Primary Phone Mobile - 323-440-4583
Secondary Phone

Fees

Posting 900	$78.00
Posting 1500	$130.00
Posting Max	$364.00
Notification Charge	$410.00
FILMLA FILM APPLICATION FEE	$625.00
LA CITY LANE AND STREET CLOSURE FEE	$312.00
LA CITY FIRE SAFETY OFFICER	$2,368.00
LA CITY FIRE DEPARTMENT SPOT CHECK SURCHARGE	$85.00

Total Permit Fee $4,372.00

Number of Locations 2

NOT A PERMIT

Permit #F00020595

FilmL.A., Inc.
1201 W. 5th Street, Suite T-800
Los Angeles, CA 90017
t: (213)977-8600 - f: (213)977-8601
www.filmla.com

Summary Information — Location

Permit Number F00020595
Production Company CLASSIC FILMS INC DUEDATE
Insured Company CLASSIC FILMS INC DUEDATE
Production Title DUE DATE

Location Manager Ken Lavet
Primary Phone Office - 818-954-3514
Secondary Phone

Location Address 13241 Weidner St, Pacoima, CA, 91331

Location Names

Location Type Warehouse

Location Description

Prep Dates 11/12/2009 - 11/13/2009 07:00 - 19:00

Film Dates 11/15/2009 - 11/18/2009 07:00 - 22:00

Strike Dates 11/19/2009 - 11/20/2009 07:00 - 19:00

Hold Dates 11/12/2009 - 11/20/2009 00:00 - 00:00

Open or Closed to the Public Closed

Generic Conditions

Equipment on Location

Type	Quantity
5 or 10 ton trucks	4
Cast/Crew vehicles	120
Generator	2
Honey Wagons	1
Motor Homes	5
Portable restrooms	1
Semi Trucks	6
Stakebed Trucks	8
Vans	6

Personnel on Location

Type	Quantity
Crew	120
Extras	50

Where are the extras holding? On Site

Filming Activities LOCATION CANCELED.;

Jurisdiction **Political:** Los Angeles City - Council District 07 **Police:** Los Angeles Police Department **Fire:** Los Angeles City

Location Notes

Coordinator Note LOCATION CANCELED PER GUY MORRISON ON 11/13, NO FEES DUE.

Parking

Base Camp
Location Type : To Be Determined
Street :

Crew Parking
Location Type : To Be Determined
Street :

NO PERMIT

Permit #F00020595

FilmL.A., Inc.
1201 W. 5th Street, Suite T-800
Los Angeles, CA 90017
t: (213)977-8600 - f: (213)977-8601
www.filmla.com

Summary Information — Location

Permit Number	F00020595	**Location Manager**	Ken Lavet
Production Company	CLASSIC FILMS INC DUEDATE	Primary Phone	Office - 818-954-3514
Insured Company	CLASSIC FILMS INC DUEDATE	Secondary Phone	
Production Title	DUE DATE		

Location Address 4019 Valley Meadow Rd, Los Angeles, CA, 91436

Location Names

Location Type Private Residence

Location Description

Prep Dates 11/30/2009 - 12/1/2009 07:00 - 22:00

Film Dates 12/2/2009 - 12/3/2009 05:00 - 23:00

Strike Dates 12/4/2009 - 12/5/2009 07:00 - 22:00

Open or Closed to the Public Closed

Generic Conditions
Community Survey Obtained
Equipment vehicles may park on one side of street
Must Maintain 5' Clearance on Sidewalks/Walkways
Must maintain local/emergency access
No Cast and Crew parking on areas streets.
Number of uniformed officers listed on the permit is a minimum requirement. Permittee remains responsible for deploying a sufficient number of uniformed officers to provide traffic and crowd control to ensure the safety of the film crew and the public.
Uniformed officers shall have a copy of the film permit in their possession and are required to confirm that all traffic control signage devices are in place.

Please see attached documents
Valley Meadow btw Royal Aok & Woodvale WS Curb DUE DATE.pdf
Royal Aok btw Valley Meadow & 15950 Royal Aok Rd SS Curb DUE DATE.pdf
Valley Vista btw Haskell and Sherman Oaks Ave (SS + 1) DUE DATE Model (1).pdf

Equipment on Location

Type	Quantity
Cast/Crew vehicles	120
Generator	4
Honey Wagons	1
Motor Homes	10
Picture vehicles	5
Portable restrooms	1
Semi Trucks	6
Stakebed Trucks	8
Vans	6

Personnel on Location

Type	Quantity
Cast	5
Crew	120
LA City UFSO assigned	24611
Off-Duty/Retired LAPD Officer(s)	2

Filming Activities Equipment on property; Equipment on sidewalk & street; Interior and exterior dialogue; Wetdown;

Jurisdiction **Political:** Los Angeles City - Council District 05 **Police:** Los Angeles Police Department **Fire:** Los Angeles City

Location Notes

Parking **Base Camp** **Crew Parking**

NOT A PERMIT

Permit #F00020595

FilmL.A., Inc.
1201 W. 5th Street, Suite T-800
Los Angeles, CA 90017
t: (213)977-8600 - f: (213)977-8601
www.filmla.com

Summary Information — Location

Permit Number F00020595
Production Company CLASSIC FILMS INC DUEDATE
Insured Company CLASSIC FILMS INC DUEDATE
Production Title DUE DATE

Location Manager Ken Lavet
Primary Phone Office - 818-954-3514
Secondary Phone

Location Type : Location
Street :

Location Type : Private Parking Lot
Street : SHERMAN OAKS GALLERIA

Posting "No Parking" signs W/S VALLEY MEADOW RD., 4019 VALLEY MEADOW RD. - WOODVALE RD.

Approximate Footage 601 - 900 **Log Number** 1007478

Date(s) 11/30/2009 to 12/5/2009 **Time(s)** 00:00 to 00:00

Posting "No Parking" signs E/S VALLEY MEADOW RD., 4019 VALLEY MEADOW RD. - WOODVALE RD.

Approximate Footage 1201 - 1500 **Log Number** 1007481

Date(s) 12/1/2009 to 12/3/2009 **Time(s)** 00:00 to 00:00

Posting "No Parking" signs B/S VALLEY VISTA BL., ., HASKELL AV. - SHERMAN OAKS AVE.

Approximate Footage more than 1800 **Log Number** 1007481

Date(s) 11/30/2009 to 12/3/2009 **Time(s)** 00:00 to 00:00

Posting "No Parking" signs B/S WOODVALE RD., VALLEY MEADOW RD. - HASKELL AVE

Approximate Footage more than 1800 **Log Number** 1007482

Date(s) 12/1/2009 to 12/3/2009 **Time(s)** 00:00 to 00:00

Lane / Full Closure W/S CURBLANE VALLEY MEADOW RD., ROYAL OAK RD. - WOODVALE RD.
Approximate Footage 901 - 1200

Date(s) 11/30/2009 to 12/5/2009 **Time(s)** 07:00 to 19:00

Lane / Full Closure S/S CURBLANE ROYAL OAK RD., VALLEY MEADOW RD. - 15950 ROYAL OAK RD.
Approximate Footage 0 - 300

Date(s) 12/2/2009 to 12/3/2009 **Time(s)** 07:00 to 19:00

Lane / Full Closure S/S CURBLANE PLUS ADJACENT VALLEY VISTA BL., WOODVALE RD. - SHERMAN OAKS AV.
Approximate Footage 0 - 300

Date(s) 12/1/2009 to 12/3/2009 **Time(s)** 08:00 to 23:00

NOT A PERMIT

Permit #F00020595

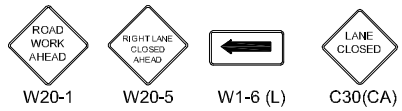

TRAFFIC CONTROL FOR:
CLASSIC FILMS
"DUE DATE"

FILM L.A.:
YULIZZA RAMIREZ

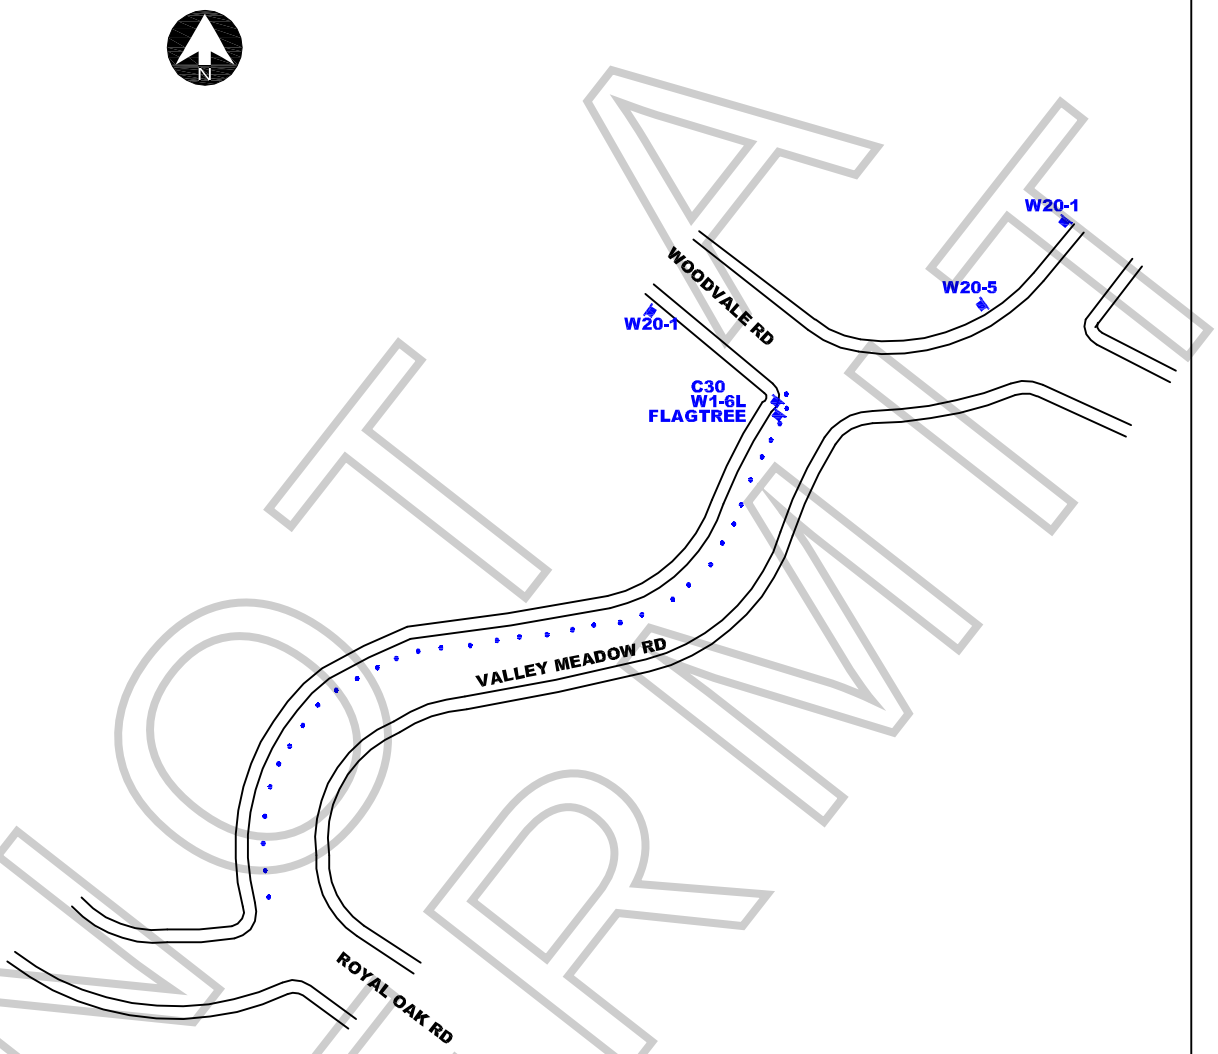

NOT A PERMIT

ALL TRAFFIC CONTROL WILL BE INSTALLED AND CONFORM TO THE MUTCD AND WATCH MINIMUM REQUIREMENTS

WORK ZONE TRAFFIC CONTROL PLAN GENERAL NOTES

1. DATE/TIME: 11-30-09 FROM 07:00 HOURS TO 12-5-09 19:00 HOURS.
2. ALL SIGNING, STRIPING, AND TRAFFIC CONTROL DEVICES SHALL CONFORM TO THE (CURRENT) STATE OF CALIFORNIA DEPARTMENT OF TRANSPORTATION (CALTRANS) STANDARD PLANS AND STANDARD SPECIFICATIONS, CALIFORNIA MUTCD, AND ANY ADDENDUMS THERETO, AND AS SHOWN ON THESE PLANS, SYMBOLS AND ABBREVIATIONS USED ARE SHOWN ON CALTRANS STANDARD PLANS A10A&B, A20A-D, AND A24A-E.
3. THERE WILL BE NO INTERFERENCE WITH TRAFFIC SIGNALS OR CROSSWALKS.
4. CONES WILL BE 28" MINIMUM HEIGHT AND HAVE REFLECTORIZED SLEEVES FOR NIGHT WORK.
5. POLICE WILL DIRECT TRAFFIC IF NECESSARY.

JCL BARRICADE COMPANY.
2334 E. EIGHTH ST., CA 90021
Ph: (213) 622-9775
Fax: (213) 622-9790
CA Lic # 805357
TRAFFIC PLAN DRAWN BY:
ISMAEL RODRIGUEZ

PROJECT LOCATION:
VALLEY MEADOW RD
FROM ROYAL OAK TO WOODVALE
CITY OF LOS ANGELES, CA

LOCATION CONTACT:
MANDI DILLIN
OFFICE # 818.706.8022

REV#	DATE	REVISION DESCRIPTION

Permit #F00020595

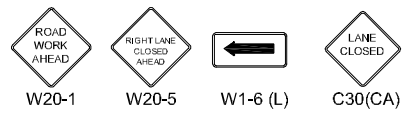

TRAFFIC CONTROL FOR:
CLASSIC FILMS
"DUE DATE"

FILM L.A.:
YULIZZA RAMIREZ

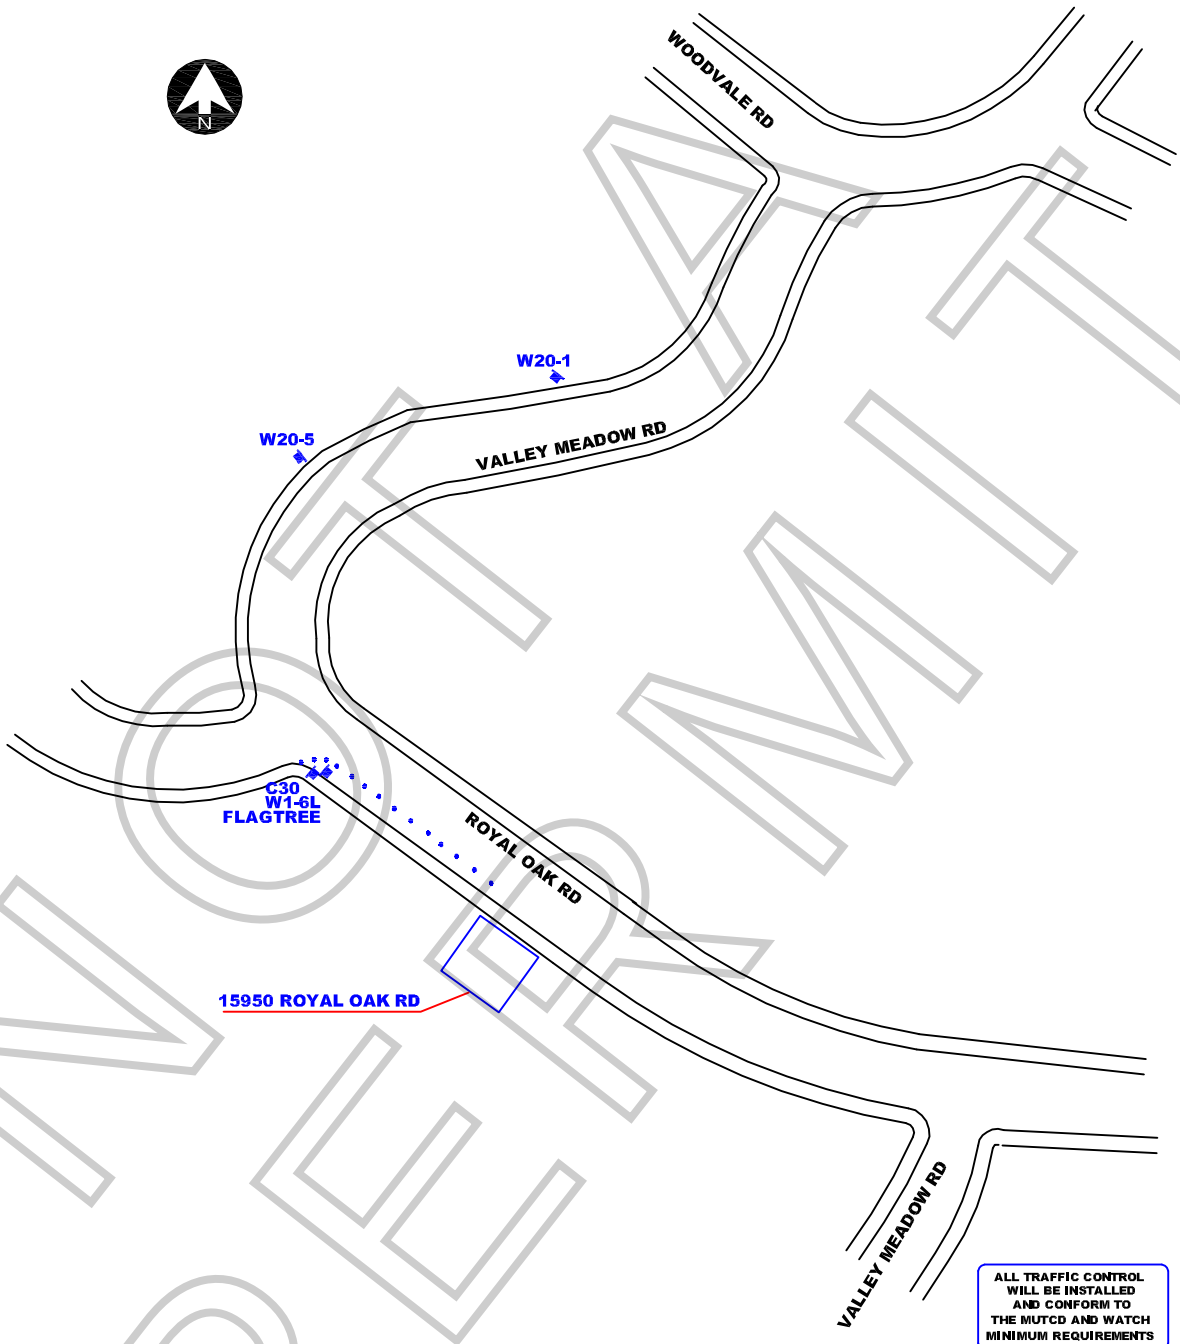

ALL TRAFFIC CONTROL WILL BE INSTALLED AND CONFORM TO THE MUTCD AND WATCH MINIMUM REQUIREMENTS

WORK ZONE TRAFFIC CONTROL PLAN GENERAL NOTES

1. DATE/TIME: 12-2-09 FROM 07:00 HOURS TO 12-3-09 19:00 HOURS.
2. ALL SIGNING, STRIPING, AND TRAFFIC CONTROL DEVICES SHALL CONFORM TO THE (CURRENT) STATE OF CALIFORNIA DEPARTMENT OF TRANSPORTATION (CALTRANS) STANDARD PLANS AND STANDARD SPECIFICATIONS, CALIFORNIA MUTCD, AND ANY ADDENDUMS THERETO, AND AS SHOWN ON THESE PLANS, SYMBOLS AND ABBREVIATIONS USED ARE SHOWN ON CALTRANS STANDARD PLANS A10A&B, A20A-D, AND A24A-E.
3. THERE WILL BE NO INTERFERENCE WITH TRAFFIC SIGNALS OR CROSSWALKS.
4. CONES WILL BE 28" MINIMUM HEIGHT AND HAVE REFLECTORIZED SLEEVES FOR NIGHT WORK.
5. POLICE WILL DIRECT TRAFFIC IF NECESSARY.

JCL BARRICADE COMPANY.
2334 E. EIGHTH ST., CA 90021
Ph: (213) 622-9775
Fax: (213) 622-9790
CA Lic # 805357
TRAFFIC PLAN DRAWN BY:
ISMAEL RODRIGUEZ

PROJECT LOCATION:
VALLEY MEADOW RD
FROM ROYAL OAK TO WOODVALE
CITY OF LOS ANGELES, CA

LOCATION CONTACT:
MANDI DILLIN
OFFICE # 818.706.8022

REV#	DATE	REVISION DESCRIPTION

NOT A PERMIT

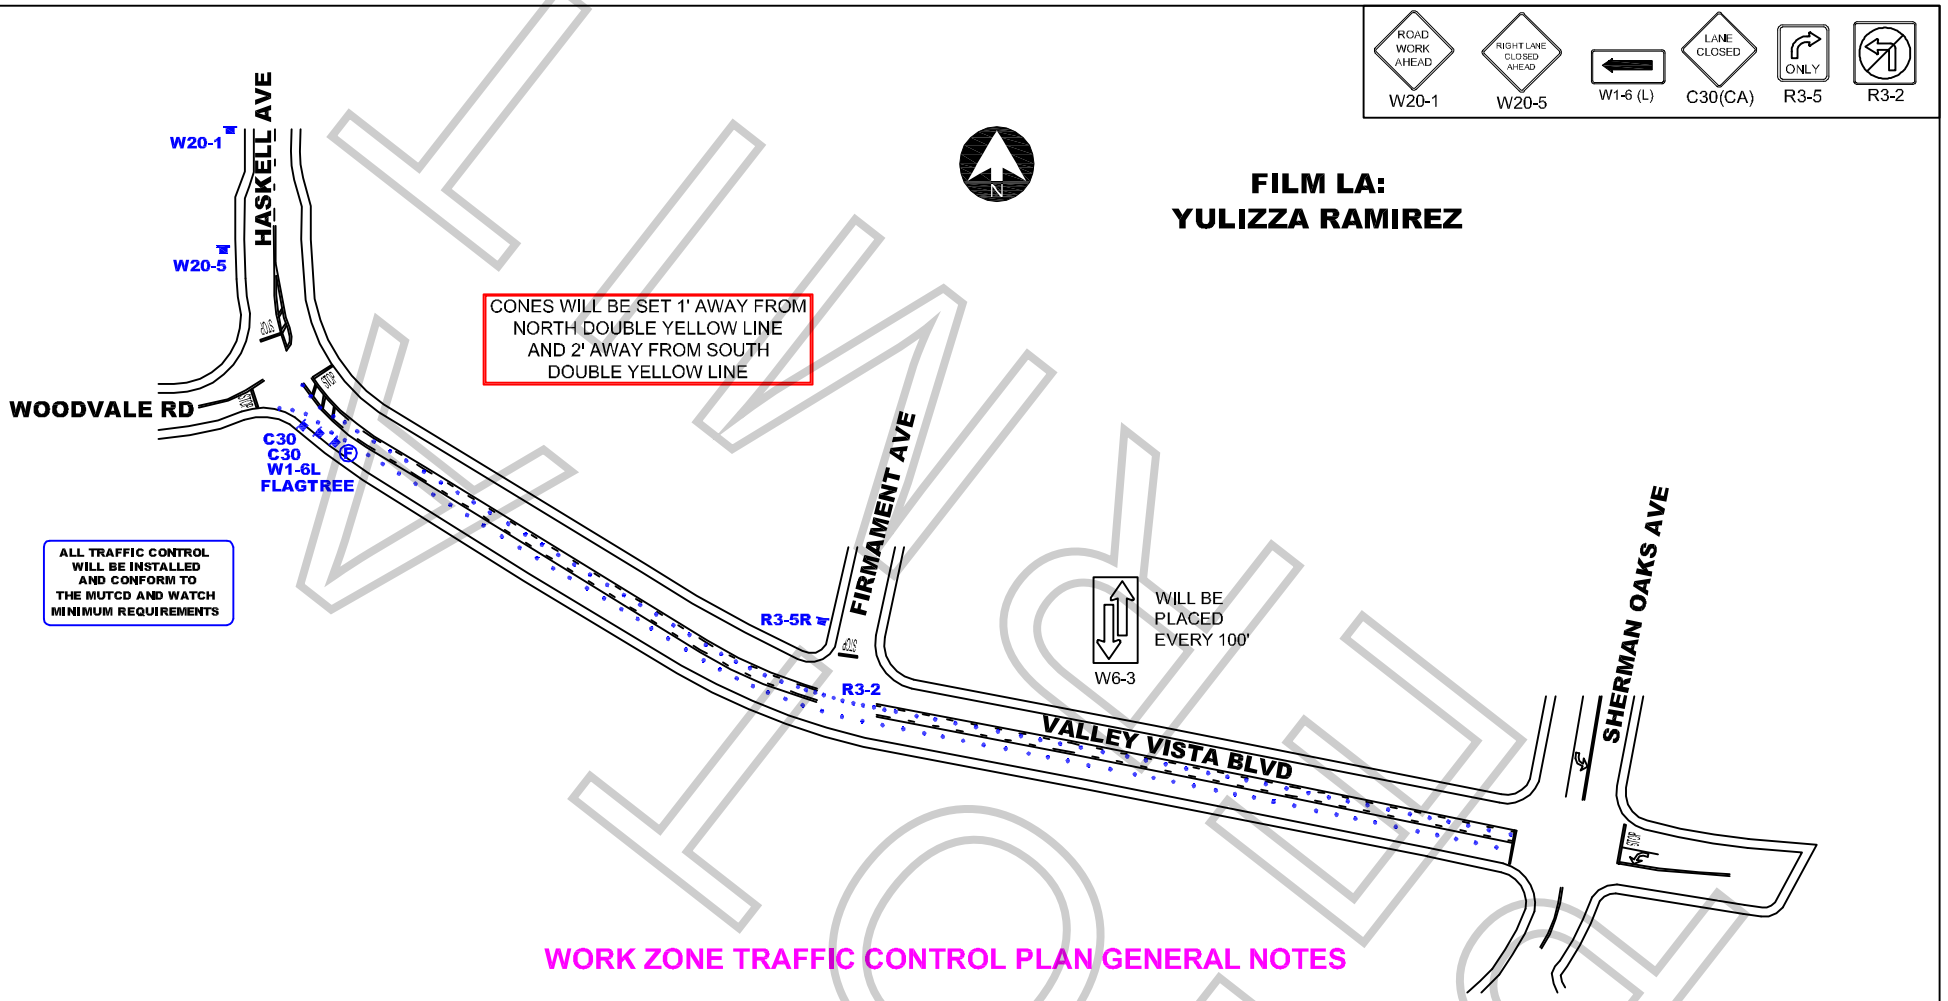

WORK ZONE TRAFFIC CONTROL PLAN GENERAL NOTES

1. DATE/TIME: FROM 12-01-09 08:00 HOURS TO 12-03-09 23:00 HOURS.
2. ALL SIGNING, STRIPING, AND TRAFFIC CONTROL DEVICES SHALL CONFORM TO THE (CURRENT) STATE OF CALIFORNIA DEPARTMENT OF TRANSPORTATION (CALTRANS) STANDARD PLANS AND STANDARD SPECIFICATIONS, CALIFORNIA MUTCD, AND ANY ADDENDUMS THERETO, AND AS SHOWN ON THESE PLANS, SYMBOLS AND ABBREVIATIONS USED ARE SHOWN ON CALTRANS STANDARD PLANS A10A&B, A20A-D, AND A24A-E.
3. THERE WILL BE NO INTERFERENCE WITH TRAFFIC SIGNALS OR CROSSWALKS.
4. CONES WILL BE 28" MINIMUM HEIGHT AND HAVE REFLECTORIZED SLEEVES FOR NIGHT WORK.
5. POLICE WILL DIRECT TRAFFIC IF NECESSARY.

JCL BARRIDADE COMPANY,
2334 E. EIGHTH ST., CA 90021
Ph: (213) 622-9775 * Fax: (213) 622-9790
CA Lic # 805357
TRAFFIC PLAN DRAWN BY:
CHRISTEN MORRIS
Traffic control plan is drawn per MUTCD & 2006 Work Area Traffic Control Handbook

TRAFFIC CONTROL FOR:
"DUE DATE"
FILMING

PROJECT LOCATION:
VALLEY VISTA BLVD CURB AND ADJ
HASKELL AVE TO SHERMAN OAKS AVE
CITY OF LOS ANGELES, CA

LOCATION CONTACT:
GUY MORRISON
PHONE # 323.440.4583

Project	Sheet
Date 11/11/09	1 OF 1
Scale: N.T.S.	

Permit #F00020595

FILMZONE